

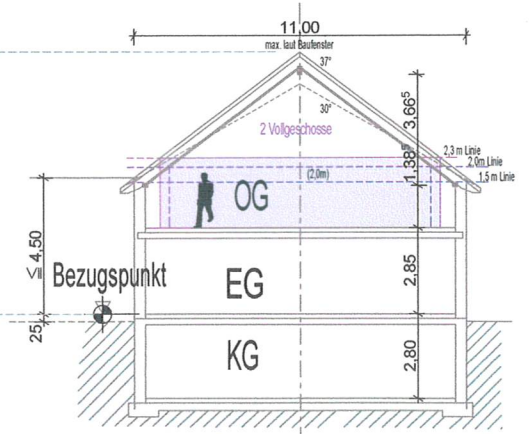


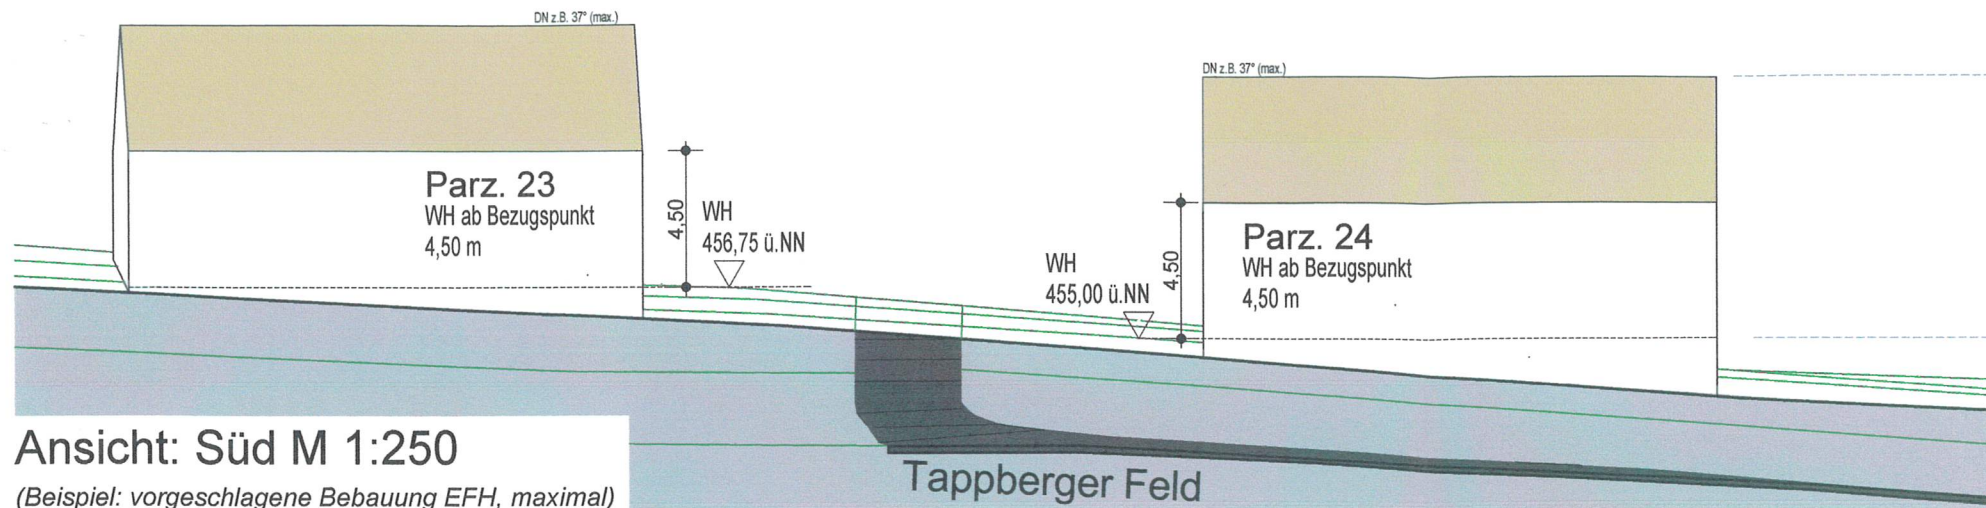

Schemaschnitt: M 1:250


23	E / D	300 / 380	4,50	(3,00)	2	II
	200 / 240 (100 / 120)	456,75			ED	SD
24	E / D	300 / 380	4,50	(3,00)	2	II
	200 / 240 (100 / 120)	455,00			ED	SD

Nutzungsschablonen

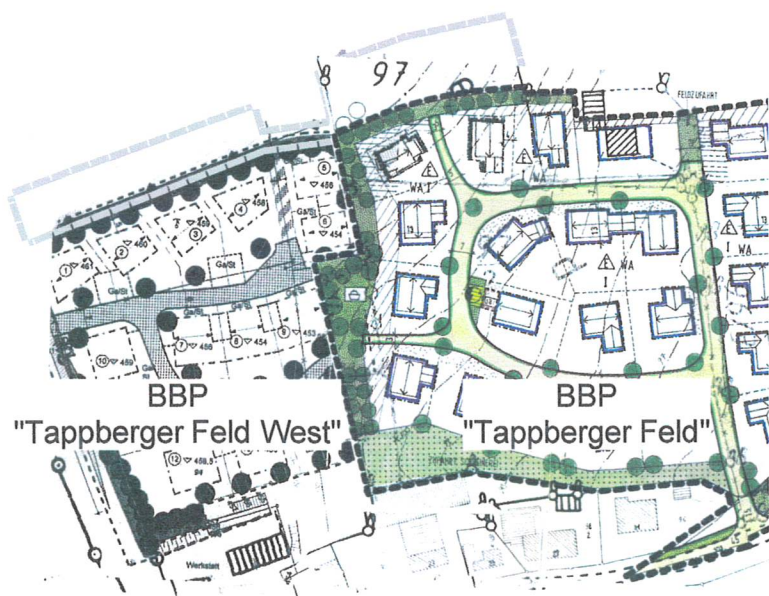

Ausschnitt BBP -Bestand

- ohne Maßstab -

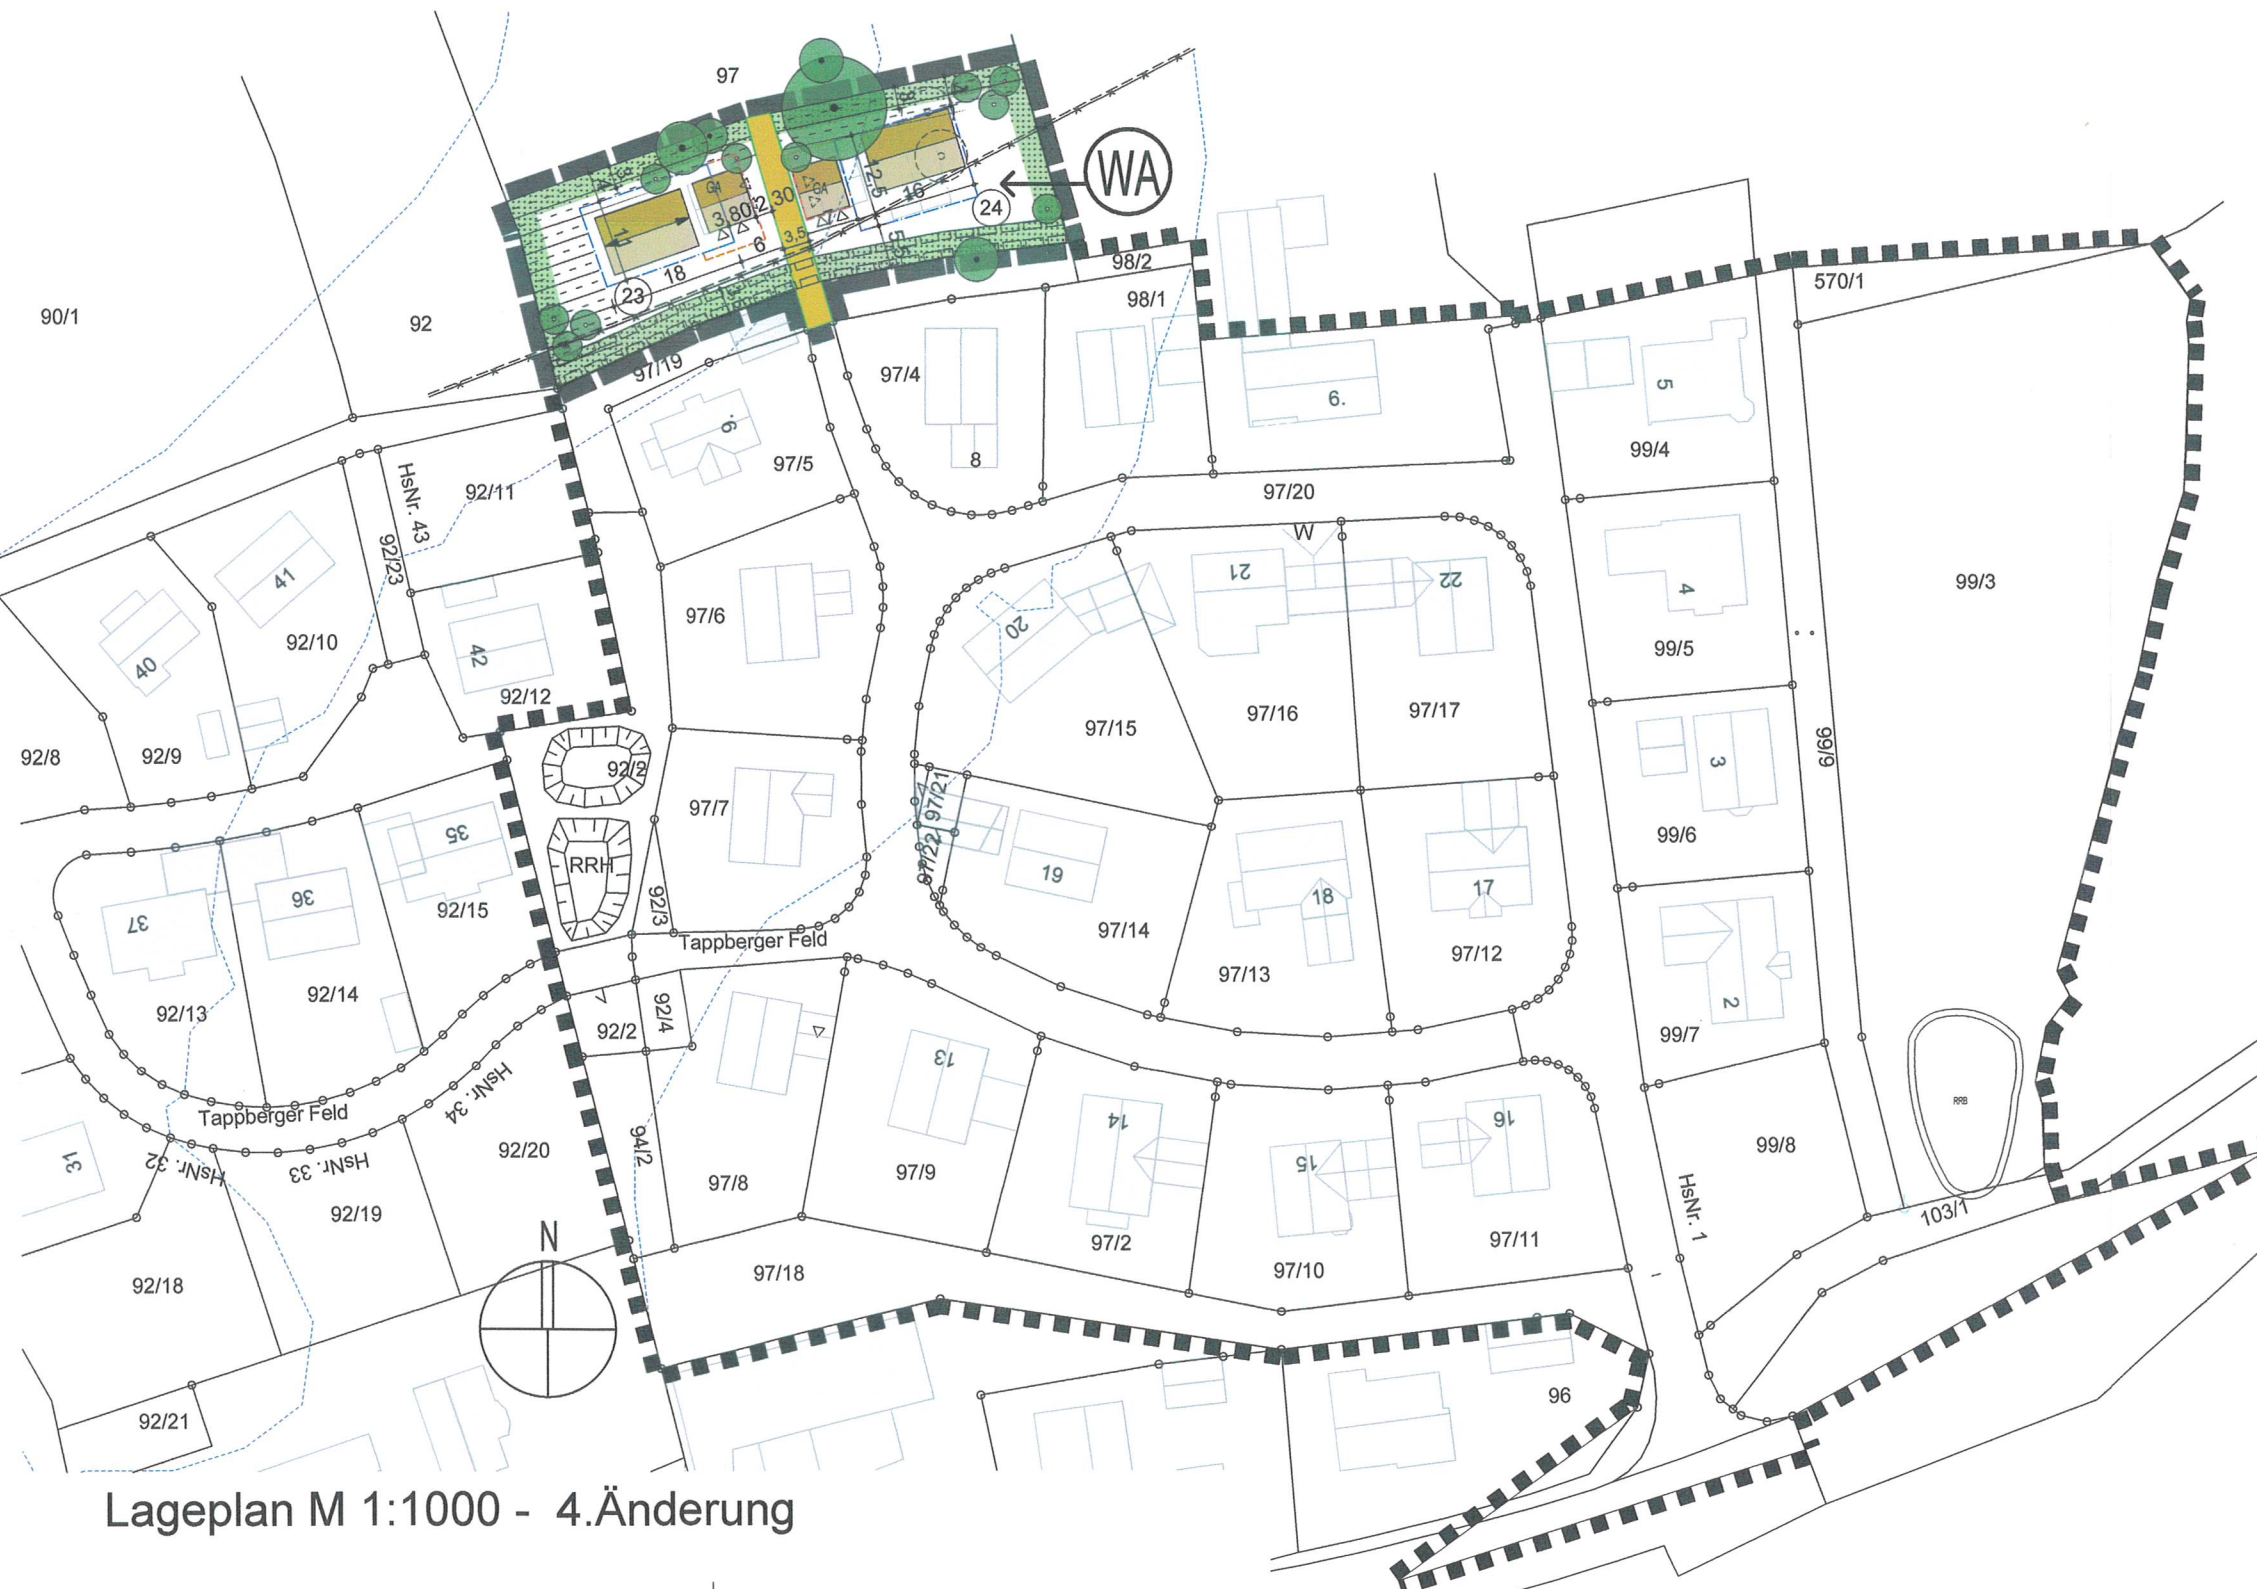

Lageplan M 1:1000 - 4.Änderung